PROPOSED TREES — LARGE	Ht	Wdt
BLACK GUM NYSSA sylvatica	50'	30'
GINKGO GINKGO biloba	50'	30'
BALD CYPRESS TAXODIUM distichum	60'	30'
SUGAR MAPLE ACER saccharum	50'	40'

PROPOSED TREES — SMALL	Ht.	Wdt.
TRIDENT MAPLE ACER buergeranum	30'	30'
CHINESE PISTACHE PISTACIA chinensis	30'	30'
CRAPE MYRTLE LAGERSTROMIA spp.	20'	20'
JAPANESE MAPLE ACER palmatum spp.	15'	15'

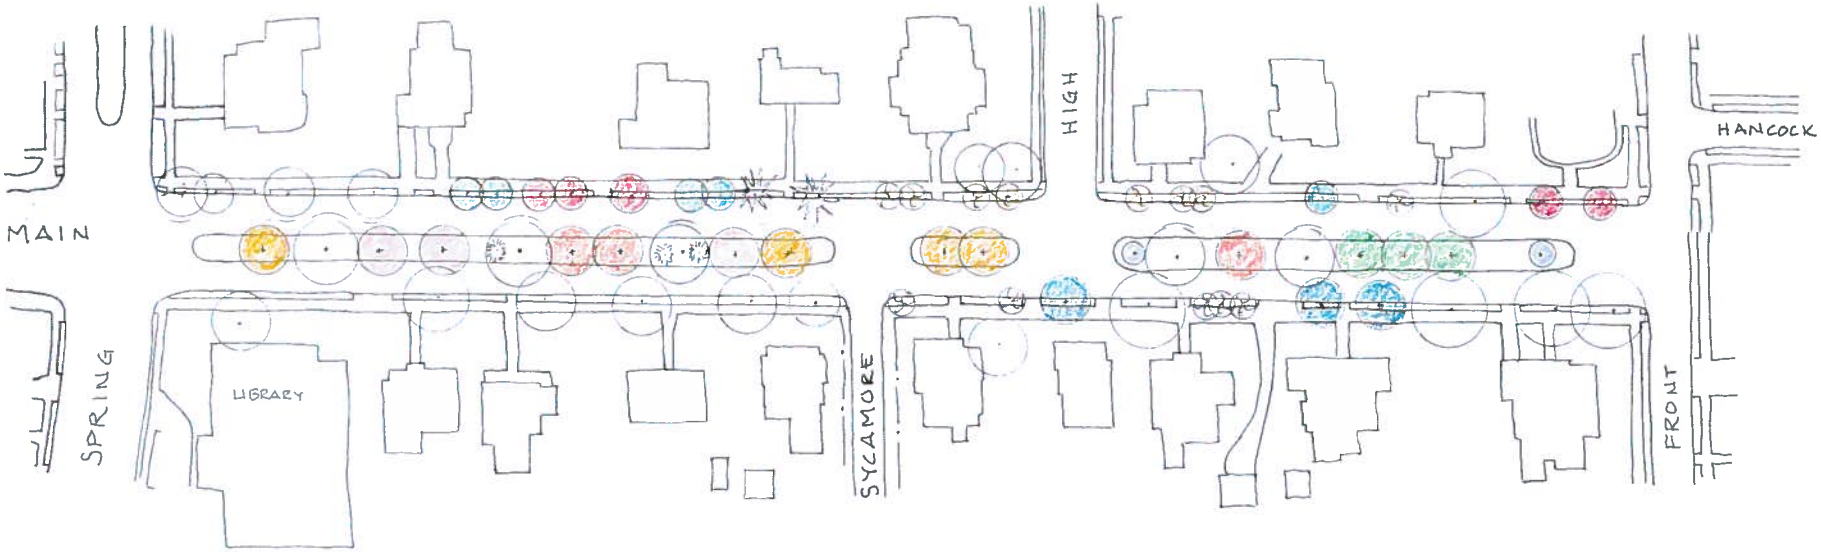

NOTES

· TREES PLANTED ON THE NORTH SIDE OF MAIN STREET ARE ON PRIVATE PROPERTY, REQUIRING A PLANTING EASEMENT.

1" = 60'

60 30 0 60 120

NORTH

MAIN STREET TREES
CITY OF OXFORD, NORTH CAROLINA

PROPOSED PLANTING — OPTION TWO

OFFICE OF RODNEY SWINK

DATE: DEC. 30, 2013